"This document has been prepared by AECOM Ltd ("AECOM") for the sole use of our Client (the "Client") and in accordance with generally accepted consultancy principles, the budget for fees and the terms of reference agreed between AECOM and the Client. Any information provided by third parties and referred to herein has not been checked or verified by AECOM, unless otherwise expressly stated in the document. No third party may rely upon this document without the prior and express written agreement of AECOM"

Original Scale 1:4000

0 40 200 400 Metres

Reproduced from Ordnance Survey Land-Line + digital data product by permission of Ordnance Survey ® on behalf of The Controller of Her Majesty's Stationery Office. © Crown copyright 2001. All rights reserved. Licence number AR100020524.

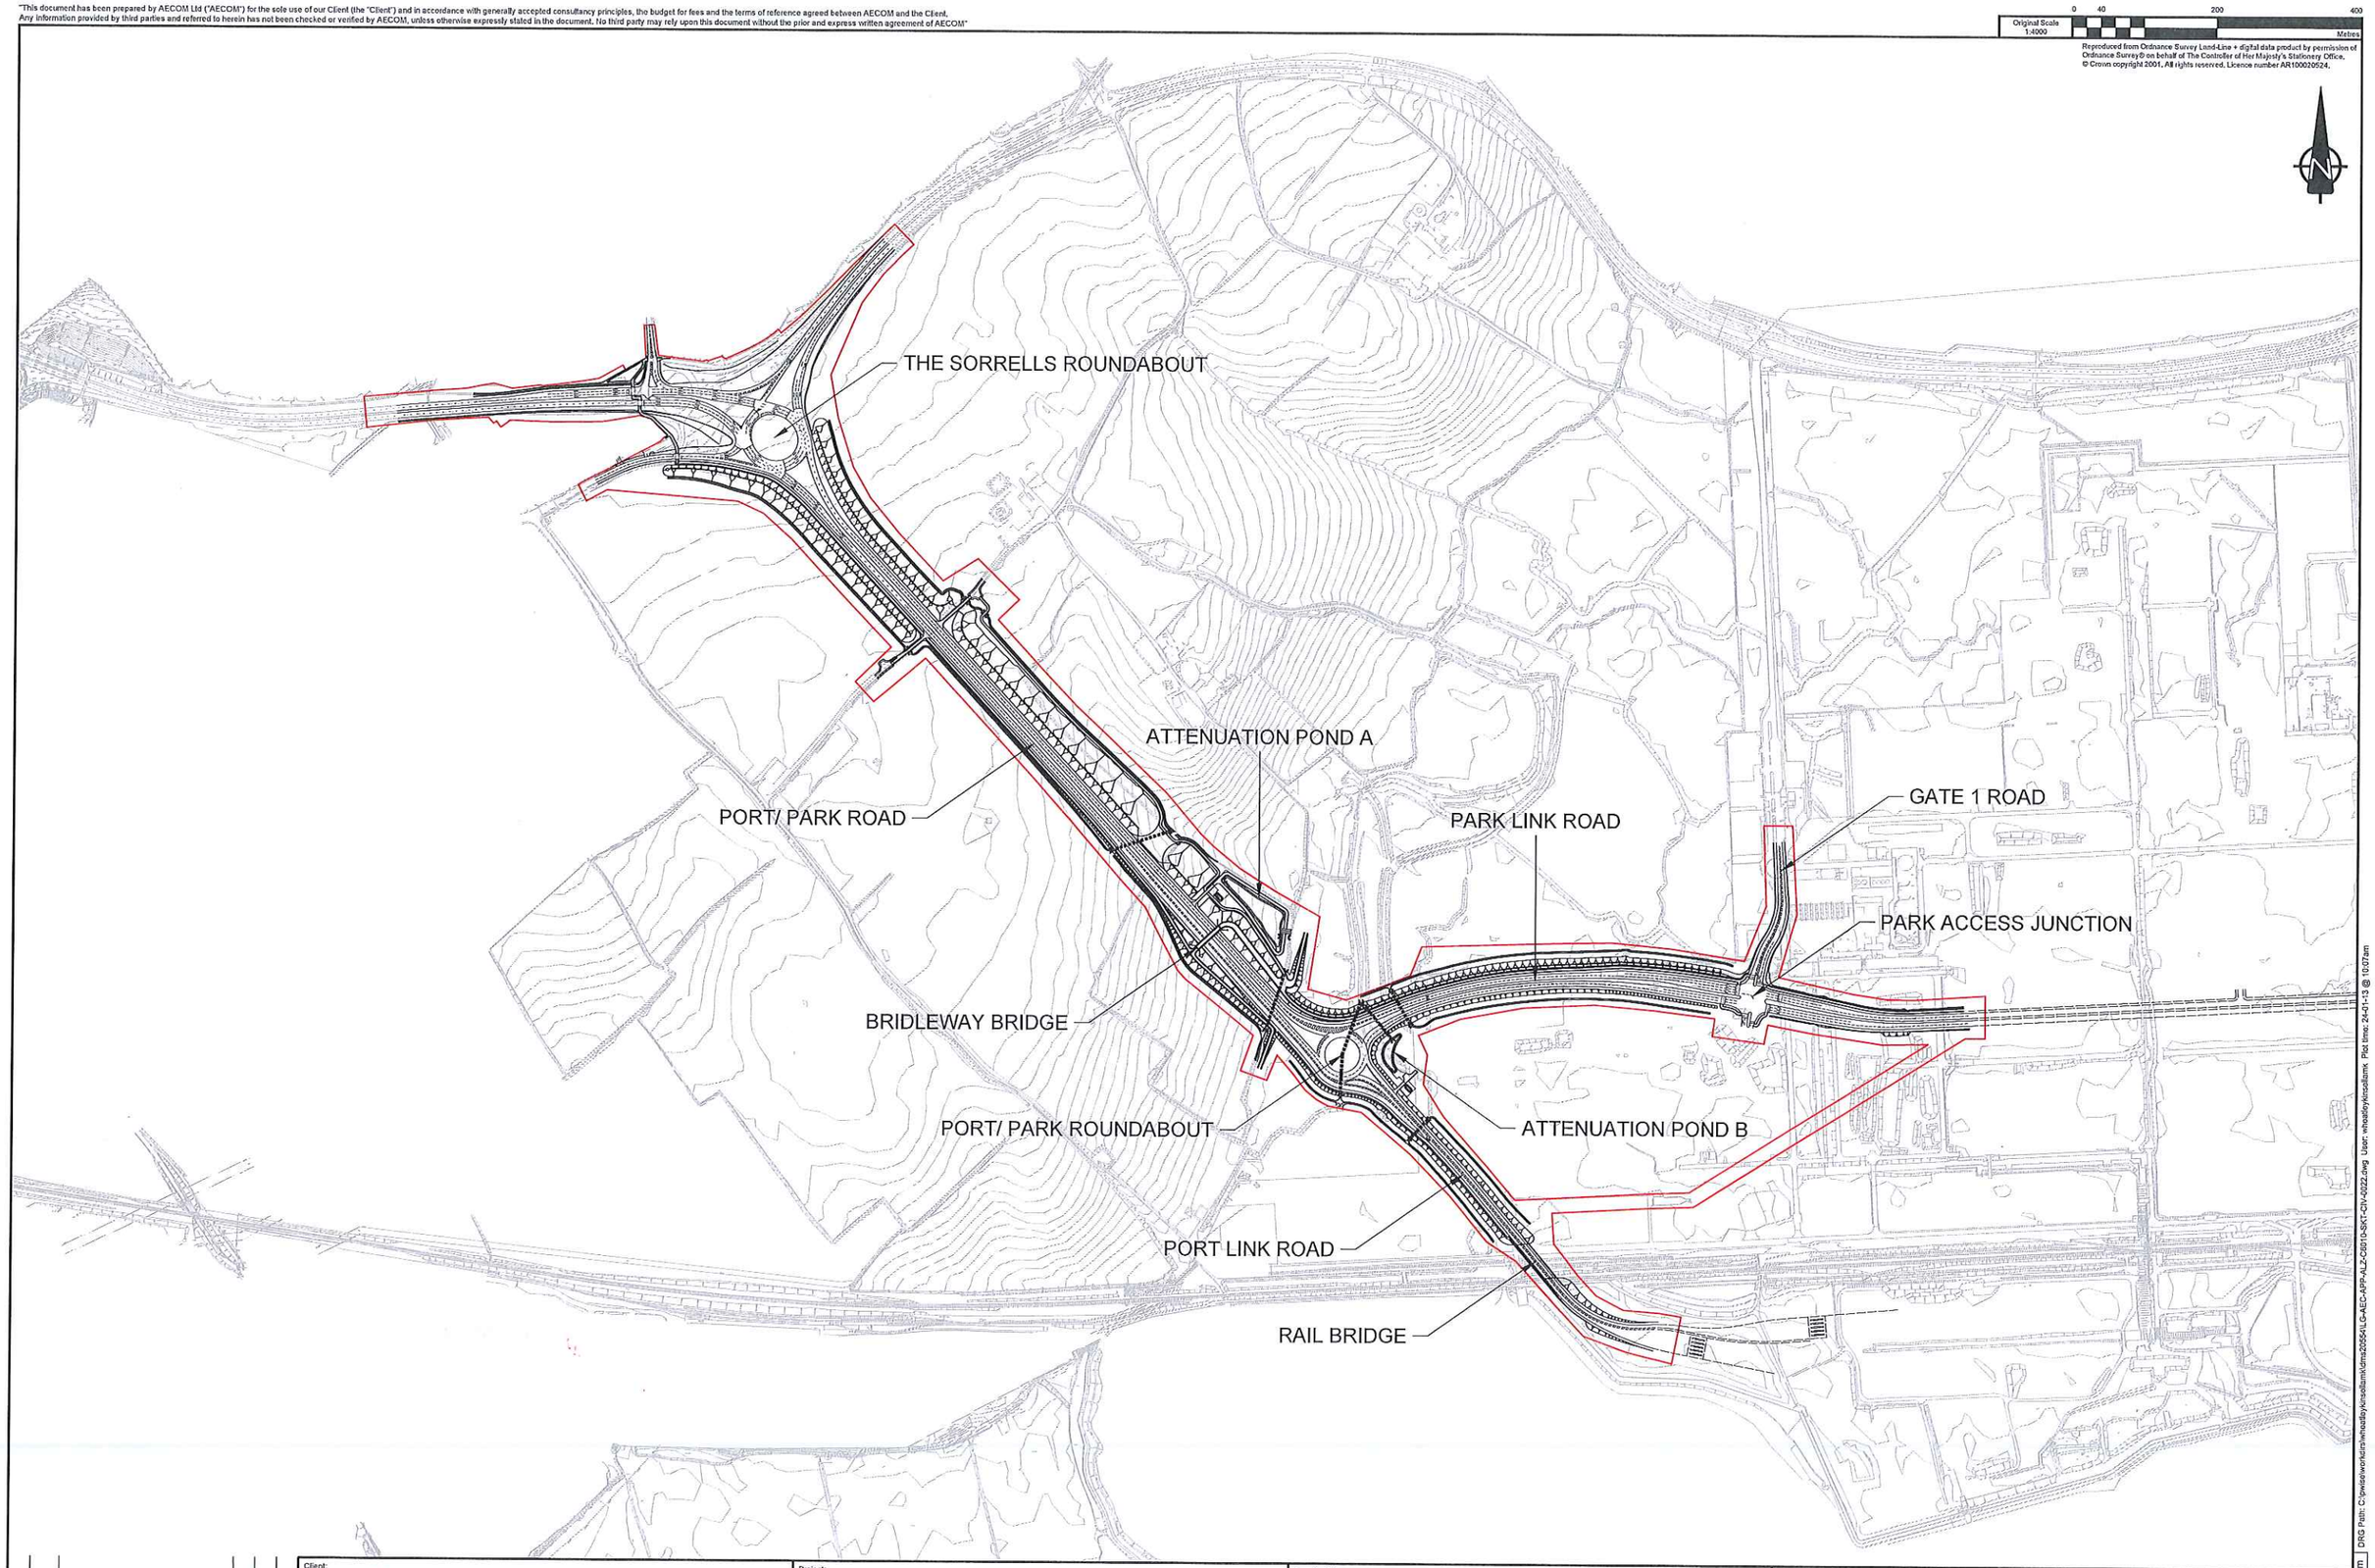

Rev	Date	Detail	Made	Ch'd	Appr'd
1.0	24.01.13	FOR PLANNING CONDITION APPROVAL.	MKW	GEF	RIWL

Client: DP WORLD London Gateway

Project: LONDON GATEWAY CONTRACT 6010 HIGHWAY AND ROADWORKS DESIGN

Drawing Title: PLANNING CONDITIONS SCHEME PLAN WITH RED LINE BOUNDARY

AECOM
Saxon House, Duke Street, Chelmsford, Essex, CM1 1HT
Tel: +44 (0) 1245 77 1200
Fax: +44 (0) 1245 77 1299
www.aecom.com

Design: -	CAD: MKW
Ch'k'd: GEF	App'd: RIWL
Date: 2012/01/24	Scale: 1:4000 (@ A1)
No. LG-AEC-APP-ALZ-C6010-SKT-CIV-0022	Rev: 1.0

cm A1

DRG Path: C:\pwise\workfiles\whealley\kensdlam\Gms2056\LG-AEC-APP-ALZ-C6010-SKT-CIV-0022.dwg User: whealley\kensdlamx Plot time: 24-01-13 @ 10:07am