Drawing Number
5136078-ATK-DRG-ACH-0001

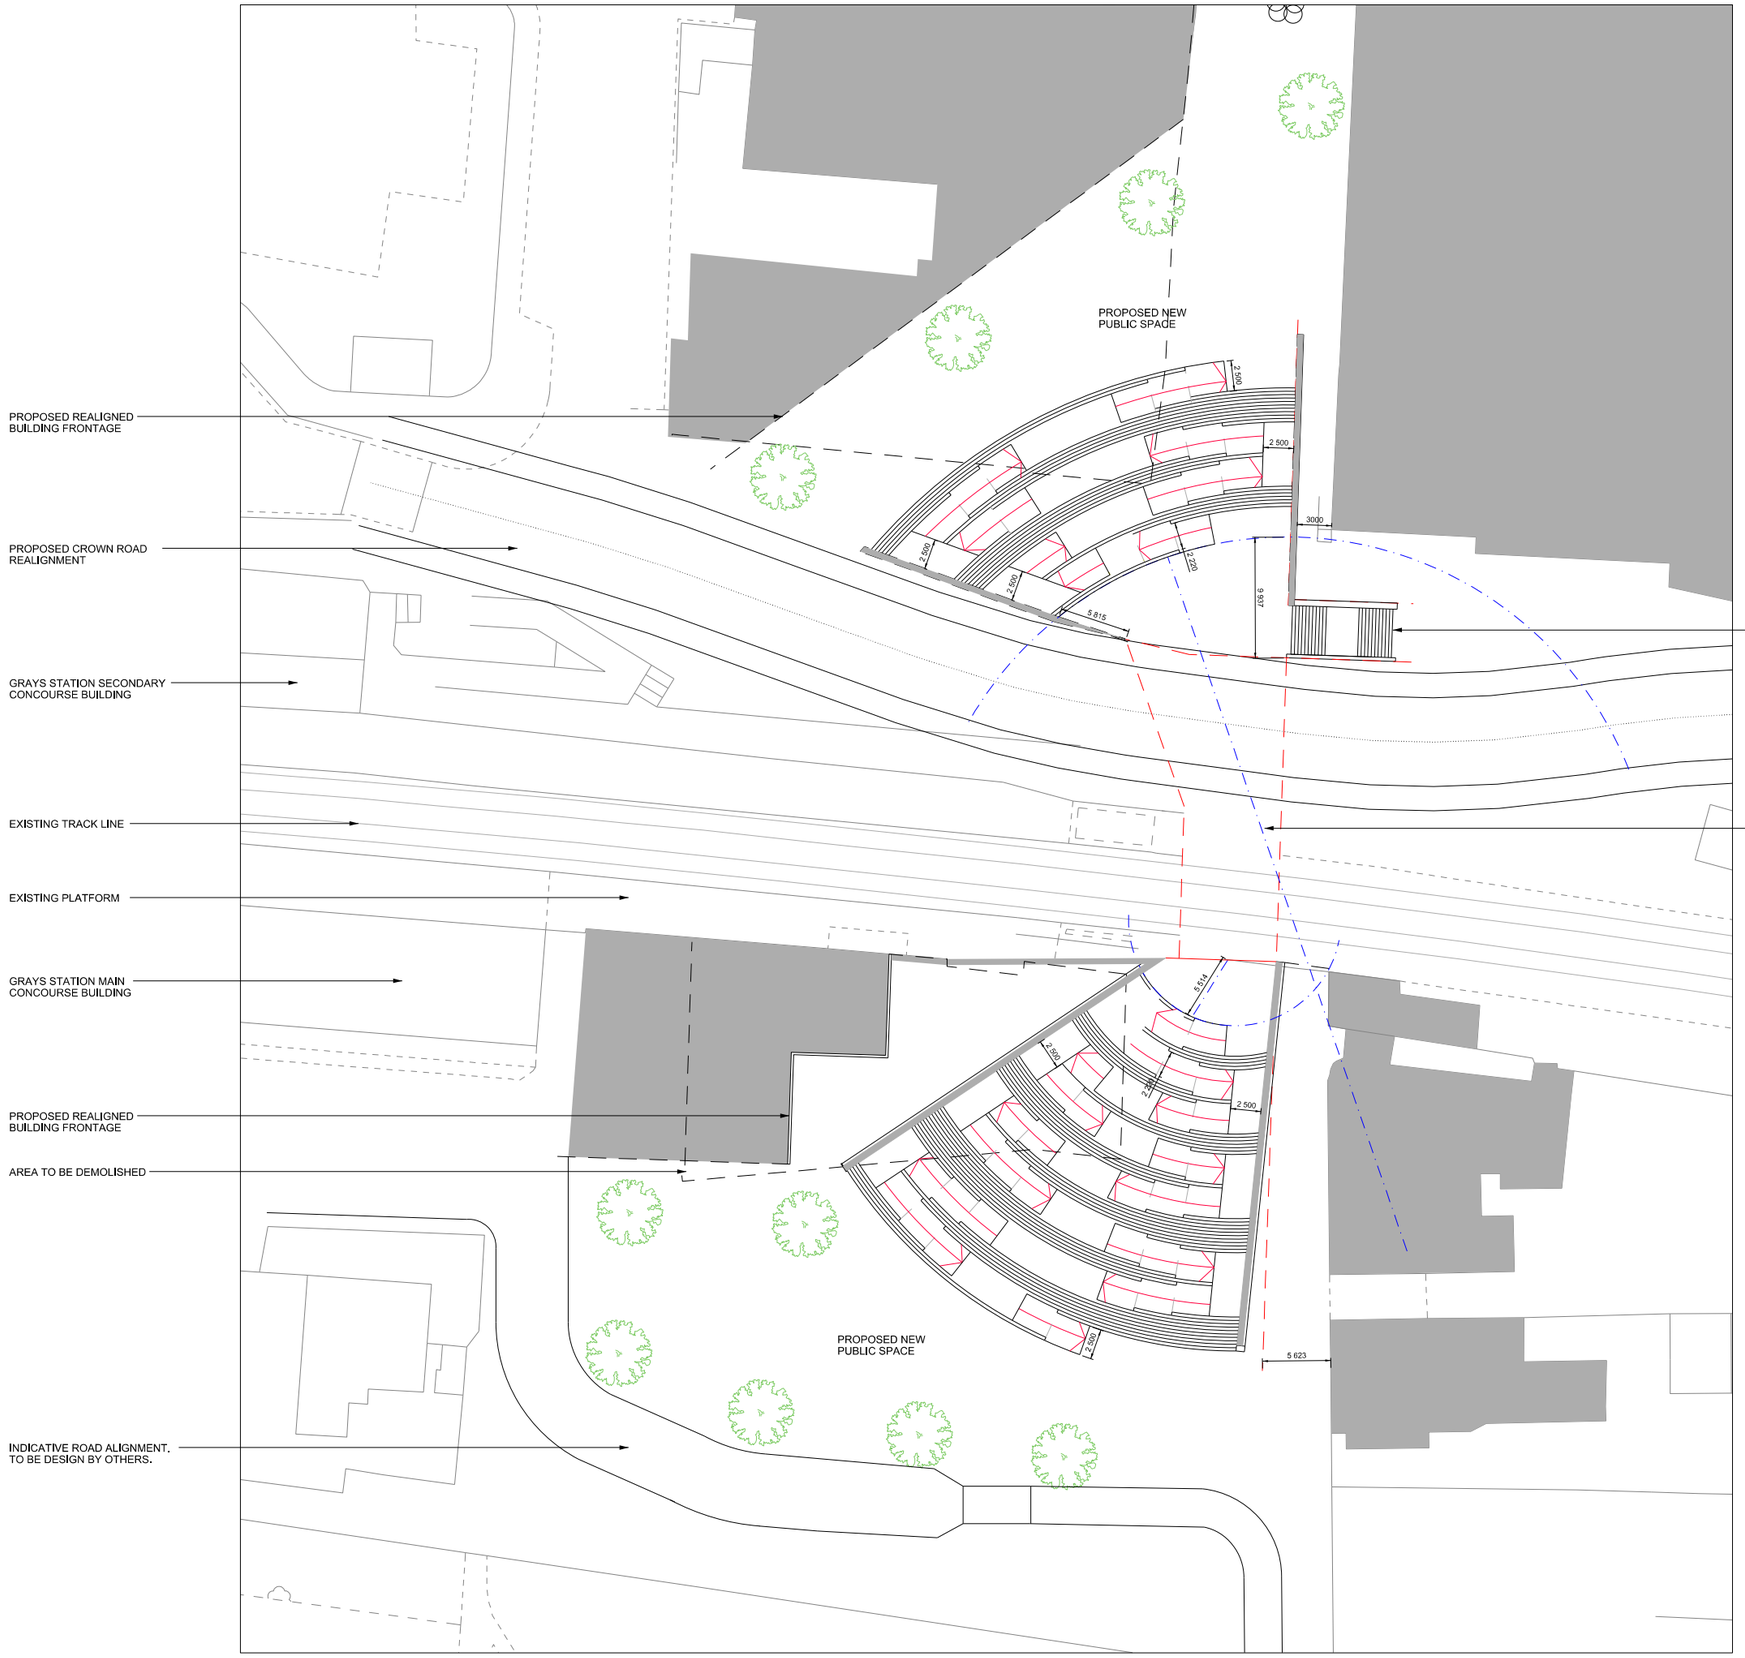

Legend/Notes

ALL DIMENSIONS ARE IN MILLIMETERS UNLESS OTHERWISE STATED

DRAFT

Rev	Date	Description of Revisions	Drawn	Chkd	Appr

Status
OPTION SELECTION

NetworkRail

Contractor(s)

ATKINS
No 1 Croydon
12-16 Addiscombe Road
Croydon
Surrey
CR0 0XT
Tel: +44 (0)20 8663 5000
Fax: +44 (0)20 8663 5111

Project
GRAYS PEDESTRIAN UNDERPASS

Drawing Title
UNDERPASS AND ACCESS OPTION 4
INITIAL COST

Designed		Signed	Date
Drawn	SH	Signed	Date
Checked	SPM	Signed	Date
Approved		Signed	Date
Scale(s)		ELR & Mileage	

Alternative Reference	Sheet of
Drawing Number: 5136078-ATK-DRG-ACH-0001	Revision: 01

Sheet Size A1 594 x 841

Username: $USER$ Date: $DATE$ $TIME$ Filename: $FILE$